SUMMERTOWN METALS

3864 Summertown Highway
Summertown, TN 38483
Phone: (931) 796-1521
Email: info@summertownmetals.com

Drawings Prepared For:

BUFFALO RUN

SUMMERTOWN METALS LLC

Current Revision

Number	Date	Revised By	Description

Revision Table

Description: Cover Sheet & General Notes

Project Type:

Project Status: NOT FOR CONSTRUCTION

Prepared For: BUFFALO RUN

Project Address:

SUMMERTOWN METALS
3864 Summertown Hwy.
Summertown, TN 38483
Phone: (931) 796-1521
www.summertownmetals.com

Date Issued: 03/21/24

Scale: NOT TO SCALE

Drawn By: RAW

Checked By: RAW

Sheet: S.1

SUMMERTOWN METALS

THESE PLANS ARE THE SOLE PROPERTY OF SUMMERTOWN METALS, LLC. ANY UNAUTHORIZED REPRODUCTION OF THESE PLANS IS STRICTLY PROHIBITED.

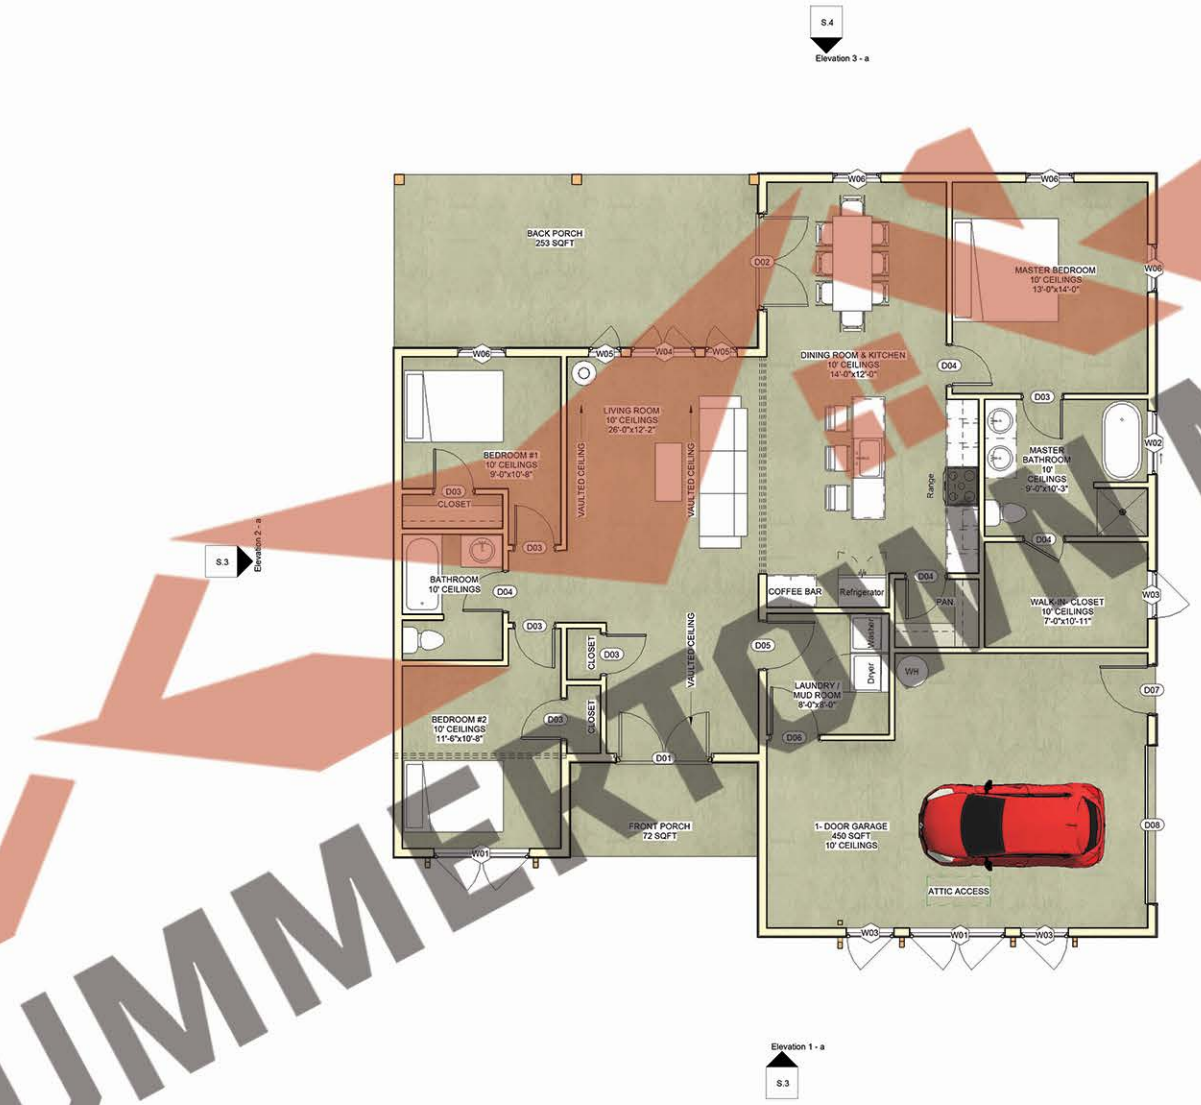

1 Layout Plan
1/4" = 1'-0"

Current Revision	
Revision Table	Number / Date / Revised By / Description
Description	Layout Plan
Project Type	
Project Status	NOT FOR CONSTRUCTION
Prepared For	BUFFALO RUN
Project Address	

SUMMERTOWN METALS
3864 Summertown Hwy.
Summertown, TN 38483
Phone: (931) 796-1521
www.summertownmetals.com

Date Issued	03/21/24
Scale	1/4" = 1'-0"
Drawn By	RAW
Checked By	RAW
Sheet	S.2

SUMMERTOWN METALS LLC

THESE PLANS ARE THE SOLE PROPERTY OF SUMMERTOWN METALS, LLC. ANY UNAUTHORIZED REPRODUCTION OF THESE PLANS IS STRICTLY PROHIBITED.

1 Elevation 1 - a
1/4" = 1'-0"

2 Elevation 2 - a
1/4" = 1'-0"

SUMMERTOWN METALS LLC

Current Revision

Revision Table
Number | Date | Revised By | Description

Description: Elevations
Project Type:
Project Status: NOT FOR CONSTRUCTION

Prepared For: BUFFALO RUN
Project Address:

SUMMERTOWN METALS
3864 Summertown Hwy.
Summertown, TN 38483
Phone: (931) 796-1521
www.summertownmetals.com

Date Issued: 03/21/24
Scale: 1/4" = 1'-0"
Drawn By: RAW
Checked By: Checker

Sheet: S.3

THESE PLANS ARE THE SOLE PROPERTY OF SUMMERTOWN METALS, LLC. ANY UNAUTHORIZED REPRODUCTION OF THESE PLANS IS STRICTLY PROHIBITED.

1 Elevation 3 - a
1/4" = 1'-0"

2 Elevation 4 - a
1/4" = 1'-0"

SUMMERTOWN METALS LLC

Current Revision

Number	Date	Revised By	Description

Description: Elevations
Project Type:
Project Status: NOT FOR CONSTRUCTION

Prepared For: BUFFALO RUN
Project Address:

SUMMERTOWN METALS
3864 Summertown Hwy.
Summertown, TN 38483
Phone: (931) 796-1521
www.summertownmetals.com

Date Issued: 03/21/24
Scale: 1/4" = 1'-0"
Drawn By: RAW
Checked By: RAW

Sheet: S.4

THESE PLANS ARE THE SOLE PROPERTY OF SUMMERTOWN METALS, LLC. ANY UNAUTHORIZED REPRODUCTION OF THESE PLANS IS STRICTLY PROHIBITED.

SUMMERTOWN METALS LLC

Current Revision

Revision Table		
Number	Date	Revised By	Description

Description: Ext. 3d Views

Project Type:

Project Status: NOT FOR CONSTRUCTION

Prepared For: BUFFALO RUN

Project Address:

SUMMERTOWN METALS
3864 Summertown Hwy.
Summertown, TN 38483
Phone: (931) 796-1521
www.summertownmetals.com

Date Issued: 03/21/24

Scale:

Drawn By: RAW

Checked By: RAW

Sheet: S.5

THESE PLANS ARE THE SOLE PROPERTY OF SUMMERTOWN METALS, LLC. ANY UNAUTHORIZED REPRODUCTION OF THESE PLANS IS STRICTLY PROHIBITED.

SUMMERTOWN METALS LLC

Current Revision

Revision Table			
Number	Date	Revised By	Description

Description	Project Type	Project Status
Interior Views		NOT FOR CONSTRUCTION

Prepared For	Project Address
BUFFALO RUN	

SUMMERTOWN METALS
3864 Summertown Hwy.
Summertown, TN 38483
Phone: (931) 796-1521
www.summertownmetals.com

Date Issued
03/21/24

Scale

Drawn By	Checked By
RAW	RAW

Sheet
S.6

THESE PLANS ARE THE SOLE PROPERTY OF SUMMERTOWN METALS, LLC. ANY UNAUTHORIZED REPRODUCTION OF THESE PLANS IS STRICTLY PROHIBITED.