SUMMERTOWN METALS

3864 Summertown Highway
Summertown, TN 38483
Phone: (931) 796-1521
Email: info@summertownmetals.com

Drawings Prepared For:

Robertson Deluxe

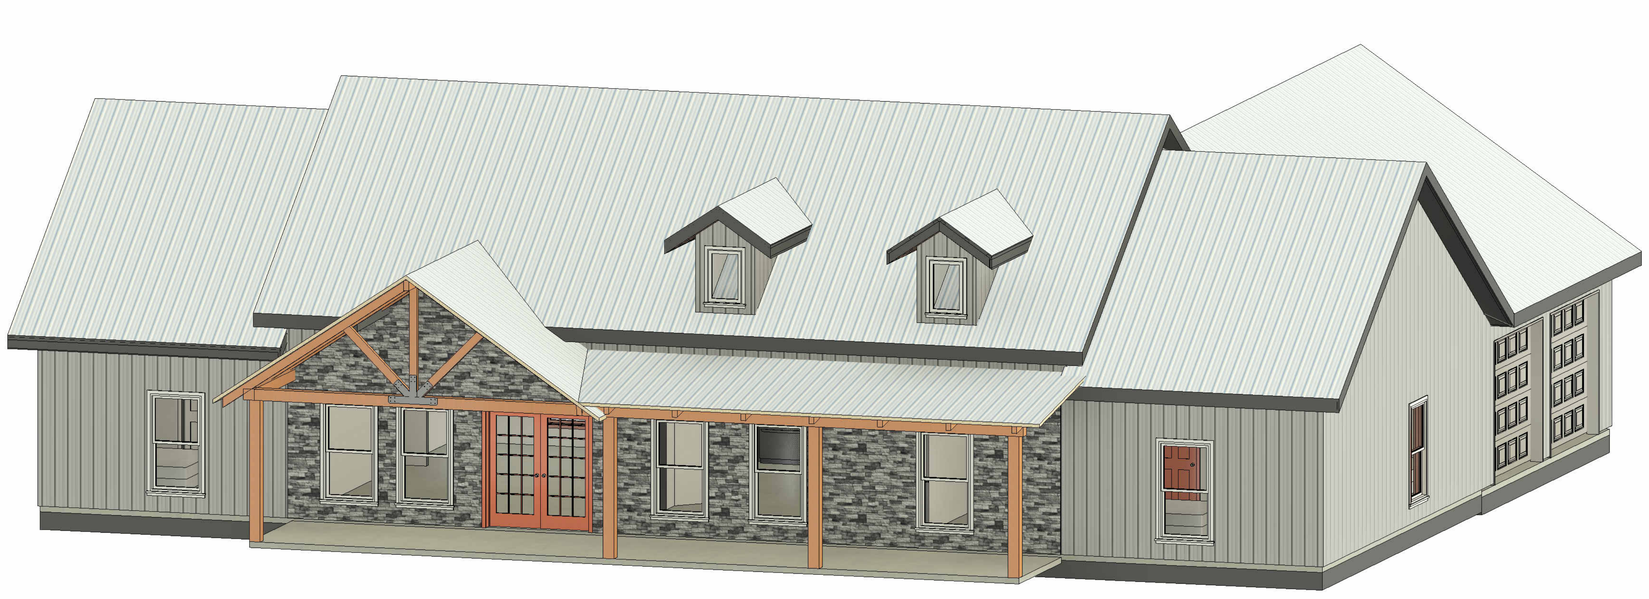

SUMMERTOWN METALS THESE PLANS ARE THE SOLE PROPERTY OF SUMMERTOWN METALS, LLC. ANY UNAUTHORIZED REPRODUCTION OF THESE PLANS IS STRICTLY PROHIBITED. SUMMERTOWN METALS

Current Revision

Revision Table

Number	Date	Revised By	Description

Description: Cover Sheet & General Notes

Project Type: NOT FOR CONSTRUCTION

Project Status:

Prepared For: Robertson Deluxe

Project Address:

SUMMERTOWN METALS
3864 Summertown Hwy.
Summertown, TN 38483
Phone: (931) 796-1521
www.summertownmetals.com

Date Issued: 1/4/2024

Scale: NOT TO SCALE

Drawn By: CBP

Checked By: RAW

Sheet: S.1

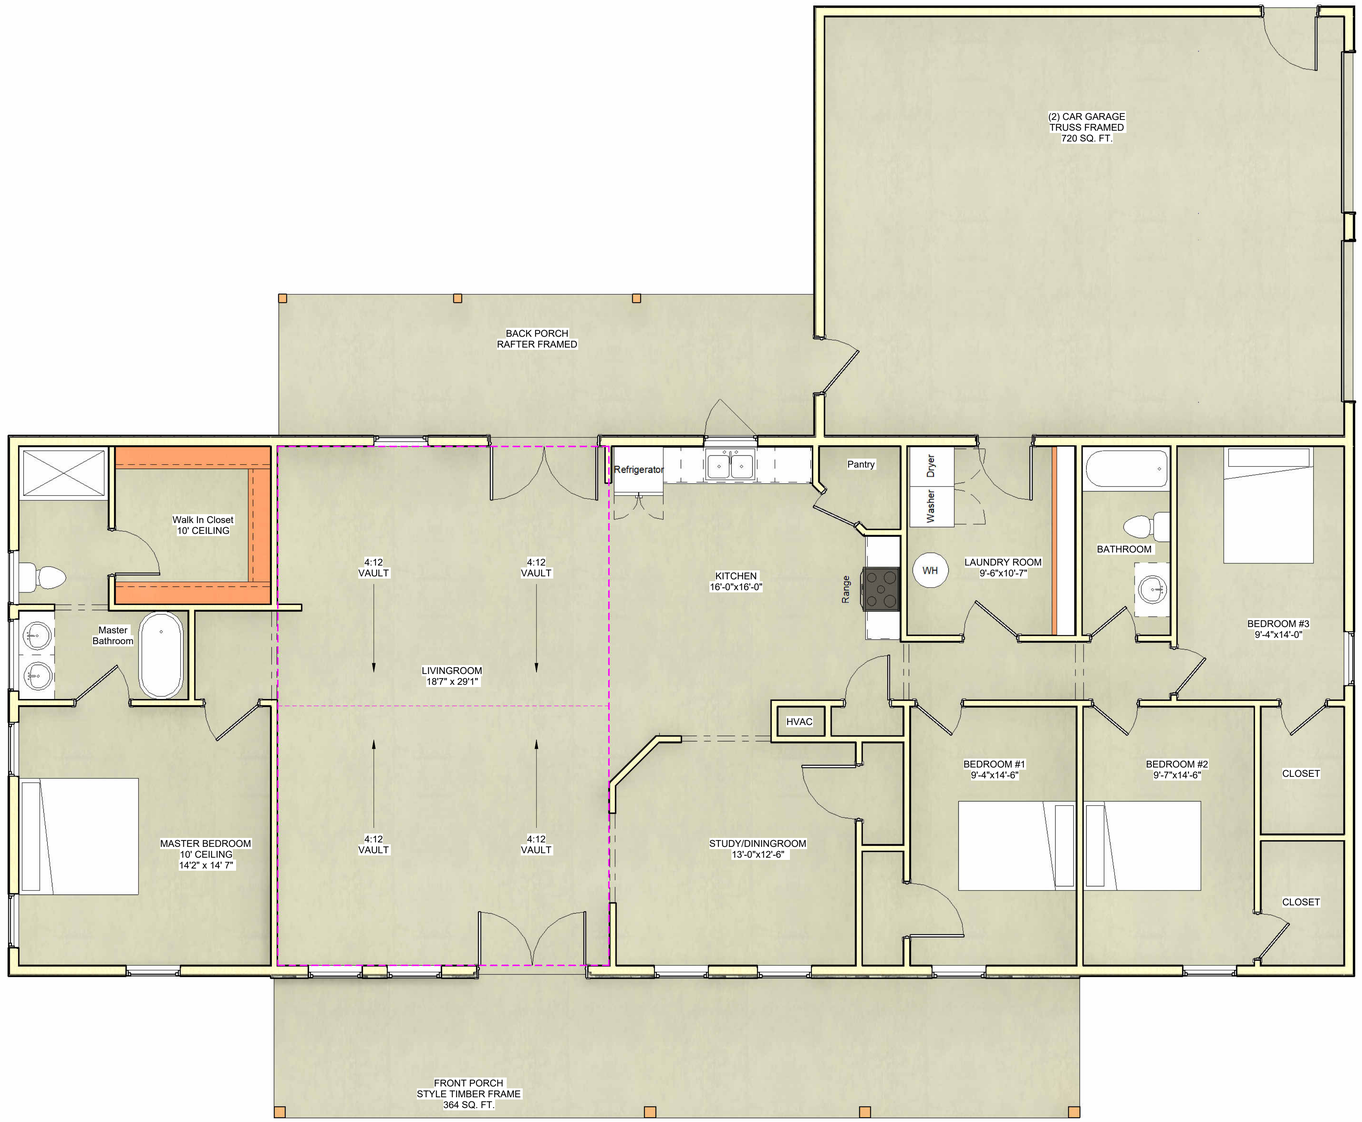

THESE PLANS ARE THE SOLE PROPERTY OF SUMMERTOWN METALS, LLC. ANY UNAUTHORIZED REPRODUCTION OF THESE PLANS IS STRICTLY PROHIBITED.

Current Revision

Revision Table

Number	Date	Revised By	Description

Description: Floor Layout

Project Type: NOT FOR CONSTRUCTION

Project Status:

Prepared For: Robertson Deluxe

Project Address:

SUMMERTOWN METALS
3864 Summertown Hwy.
Summertown, TN 38483
Phone: (931) 796-1521
www.summertownmetals.com

Date Issued: 1/4/2024

Scale: 1/4" = 1'-0"

Drawn By	Checked By
CBP	RAW

Sheet: S.2

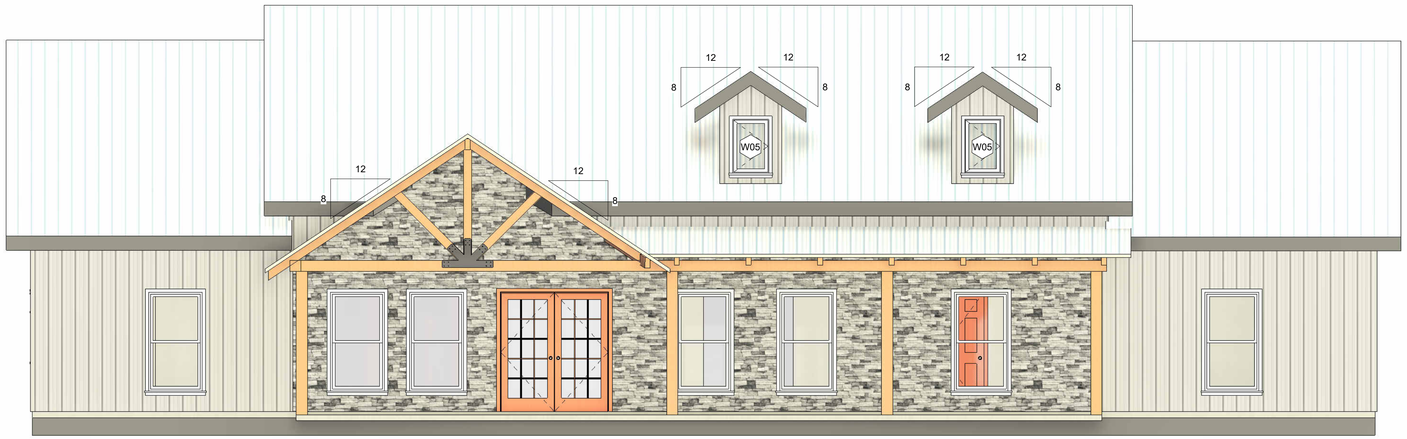

1 Front Elevation
1/4" = 1'-0"

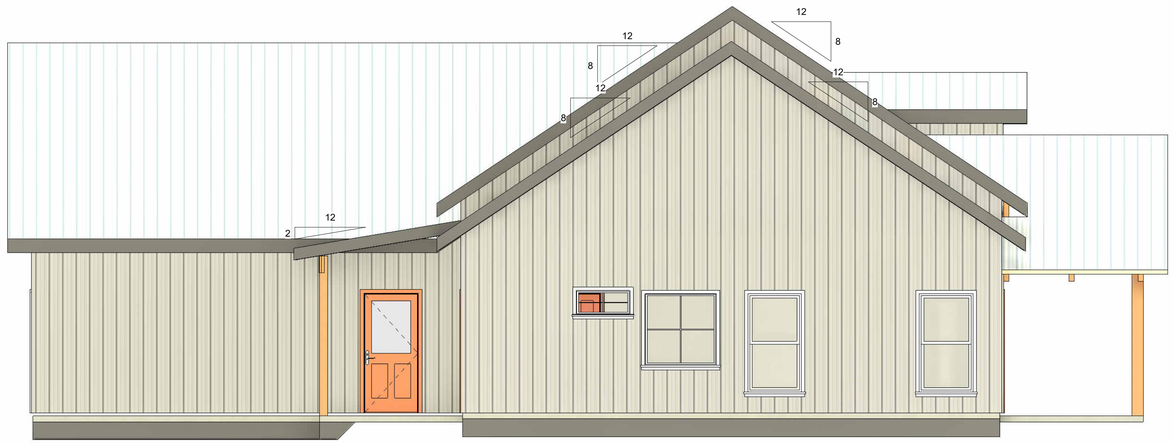

2 Left Elevation
1/4" = 1'-0"

THESE PLANS ARE THE SOLE PROPERTY OF SUMMERTOWN METALS, LLC. ANY UNAUTHORIZED REPRODUCTION OF THESE PLANS IS STRICTLY PROHIBITED.

Current Revision

Revision Table

Number	Date	Revised By	Description

Description: Elevations

Project Type: NOT FOR CONSTRUCTION

Project Status:

Prepared For: Robertson Deluxe

Project Address:

SUMMERTOWN METALS
3864 Summertown Hwy.
Summertown, TN 38483
Phone: (931) 796-1521
www.summertownmetals.com

Date Issued: 1/4/2024

Scale: 1/4" = 1'-0"

Drawn By: CBP

Checked By: RAW

Sheet: S.3

NOTES:

1. WALLS AND ROOFING SHALL BE 29 GA. TUFF-RIB SHEET METAL. COLORS ACCORDING TO HOMEOWNER
2. ALL SHEET METAL SHALL BE FASTENED TO FRAMING USING #12 SCREWS W/ MIN. LENGTH OF 1 1/2".
3. SEE WALL LAYERS DETAIL FOR WALL ASSEMBLY REQUIREMENTS (TYP.)
4. ROOFING SHALL BE ATTACHED TO ROOF PURLINS OR T&G DECKING
5. SEE DETAILS AND NOTES ON SHEET S,3. FOR WALL CONSTRUCTION REQUIREMENTS.
6. SEE DETAIL 2 SHEET S,3..FOR OSB NAILING REQUIREMENTS (TYP.)
7. ALL FASCIA, SOFFITS & EXTERIOR TRIM SHALL BE INSTALLED ACCORDING TO SUPPLIERS SPECIFICATIONS.

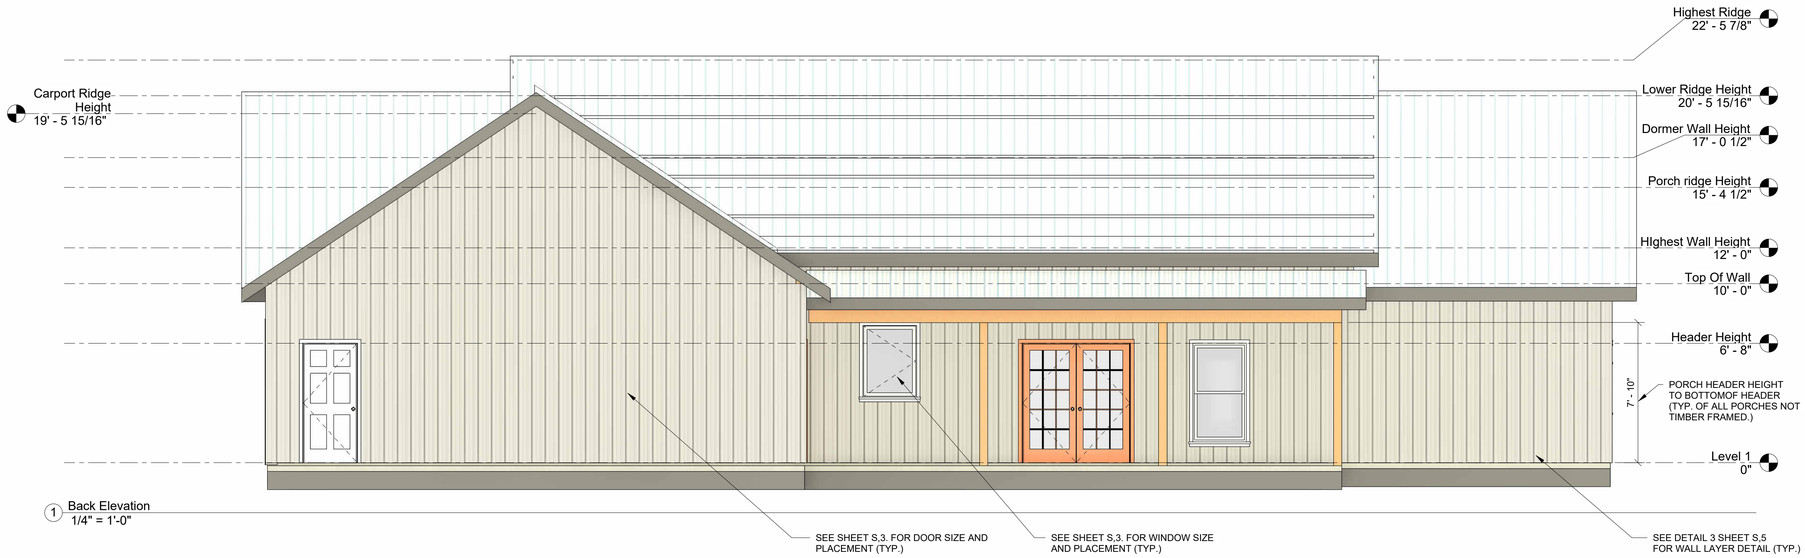

1 Back Elevation
1/4" = 1'-0"

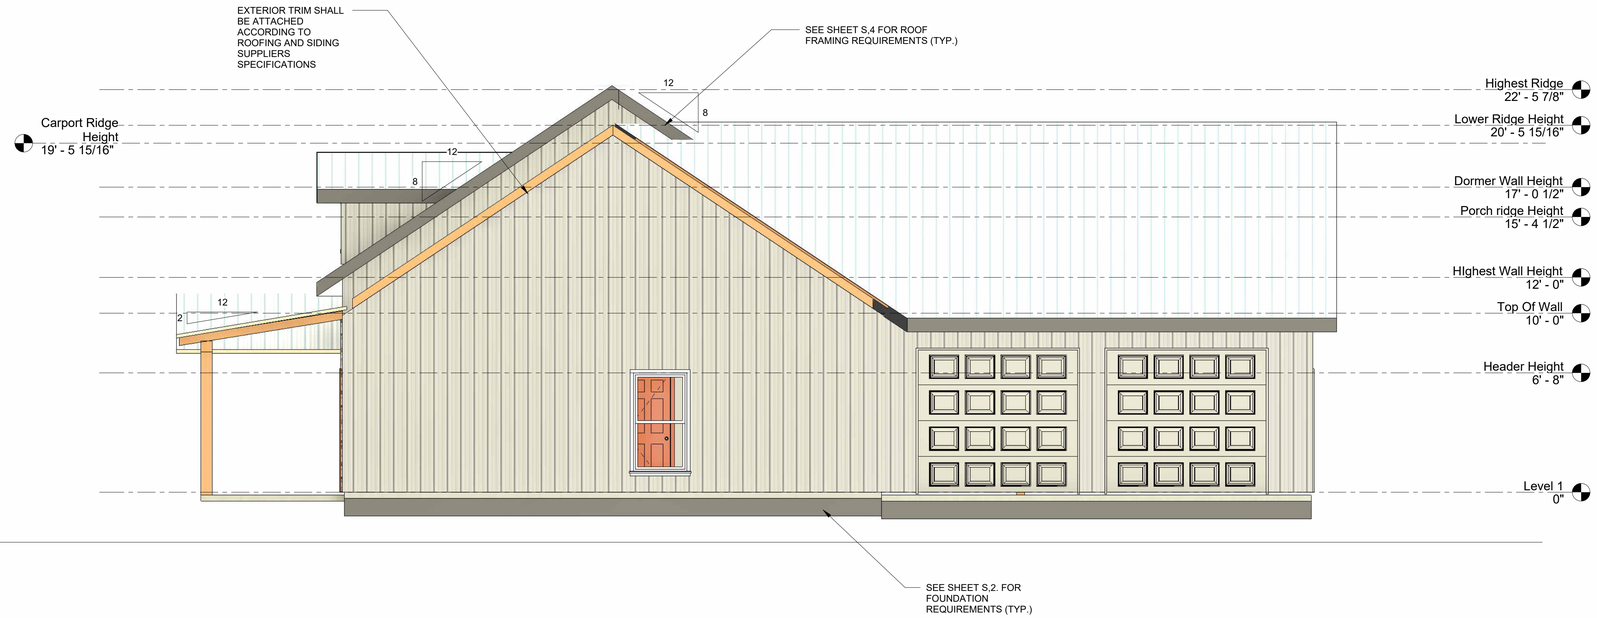

2 Right Elevation
1/4" = 1'-0"

THESE PLANS ARE THE SOLE PROPERTY OF SUMMERTOWN METALS, LLC. ANY UNAUTHORIZED REPRODUCTION OF THESE PLANS IS STRICTLY PROHIBITED.

Current Revision

Revision Table

Number	Date	Revised By	Description

Description: Elevations

Project Type: NOT FOR CONSTRUCTION

Project Status:

Prepared For: Robertson Deluxe

Project Address:

SUMMERTOWN METALS
3864 Summertown Hwy.
Summertown, TN 38483
Phone: (931) 796-1521
www.summertownmetals.com

Date Issued: 1/4/2024

Scale: 1/4" = 1'-0"

Drawn By: CBP

Checked By: RAW

Sheet: S.4

THESE PLANS ARE THE SOLE PROPERTY OF SUMMERTOWN METALS, LLC. ANY UNAUTHORIZED REPRODUCTION OF THESE PLANS IS STRICTLY PROHIBITED.

Current Revision

Revision Table

Number	Date	Revised By	Description

Description: 3D Views & Window Schedule

Project Type: NOT FOR CONSTRUCTION

Project Status:

Prepared For: Robertson Deluxe

Project Address:

SUMMERTOWN METALS
3864 Summertown Hwy.
Summertown, TN 38483
Phone: (931) 796-1521
www.summertownmetals.com

Date Issued: 1/4/2024

Scale:

Drawn By: CBP

Checked By: RAW

Sheet: S.5