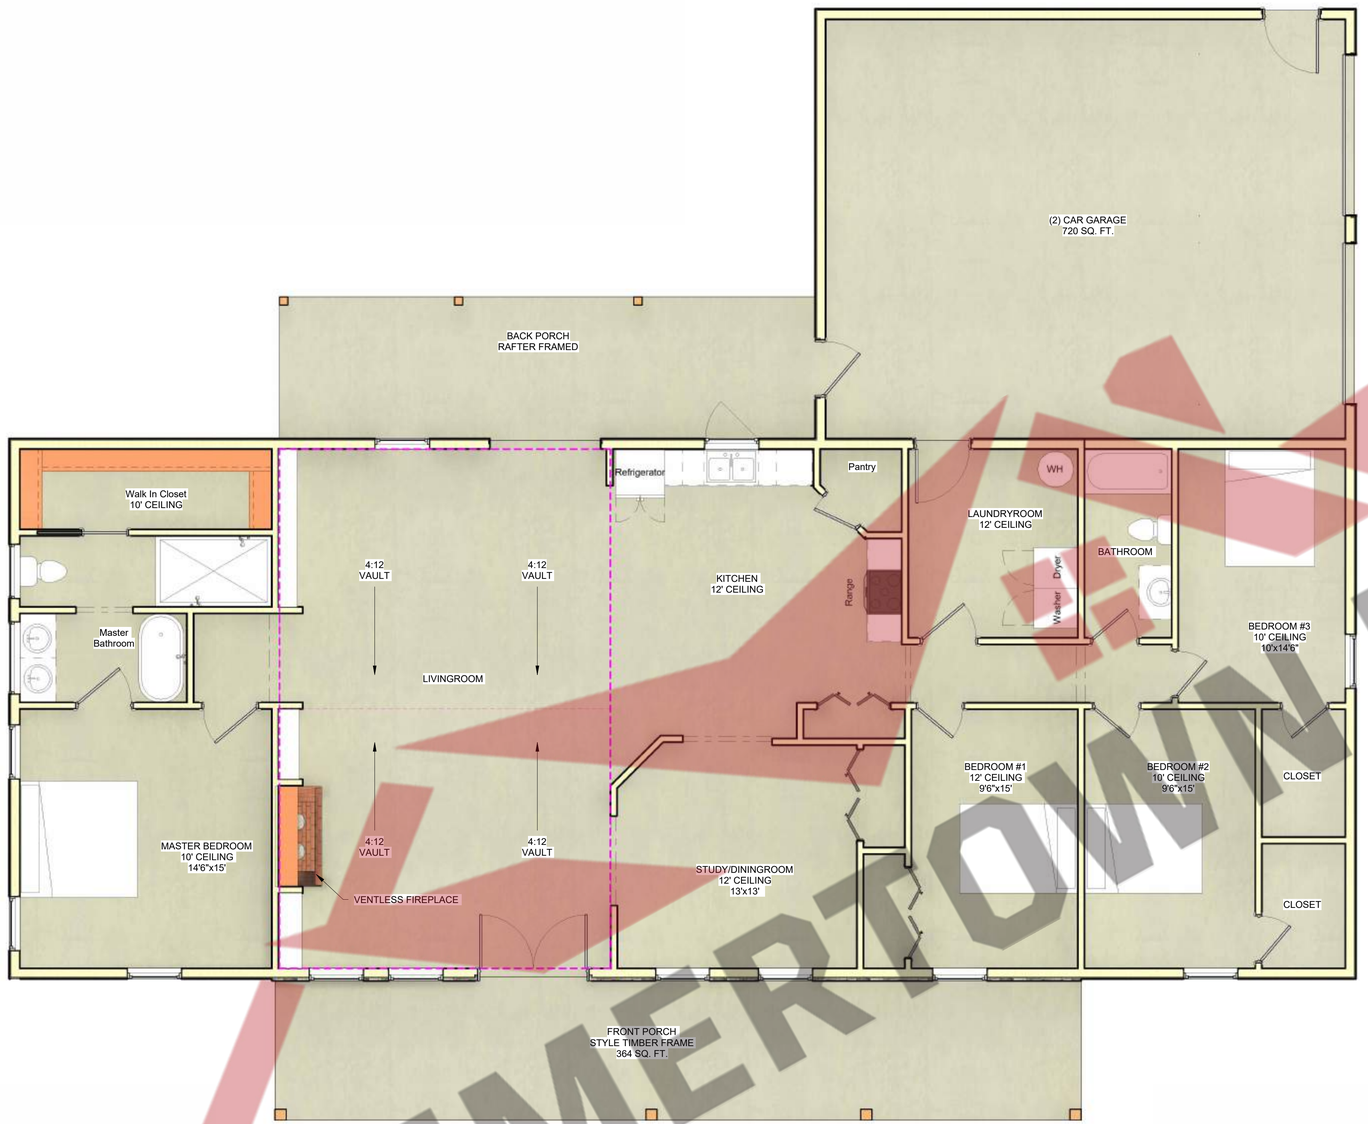

AREAS:	SQ FOOTAGE:
1st FLOOR LIVING SPACE	2,250 SQFT
2nd FLOOR LIVING SPACE	N/A
LOFT SPACE	N/A
GARAGE SPACE	720 SQFT
FRONT PORCH	364 SQFT
BACK PORCH	240 SQFT

SUMMERTOWN METALS, LLC.
SUMMERTOWNMETALS.COM

THESE PLANS ARE THE SOLE PROPERTY OF SUMMERTOWN METALS, LLC. ANY UNAUTHORIZED REPRODUCTION OF THESE PLANS IS STRICTLY PROHIBITED.

Current Revision

Revision Table

Number	Date	Revised By	Description

Description: Floor Layout

Project Type:

Project Status: NOT FOR CONSTRUCTION

Prepared For:

Project Address:

SUMMERTOWN METALS
3864 Summertown Hwy.
Summertown, TN 38483
Phone: (931) 796-1521
www.summertownmetals.com

Date Issued:

Scale:

Drawn By: DMW

Checked By: KBM

Sheet: S.3

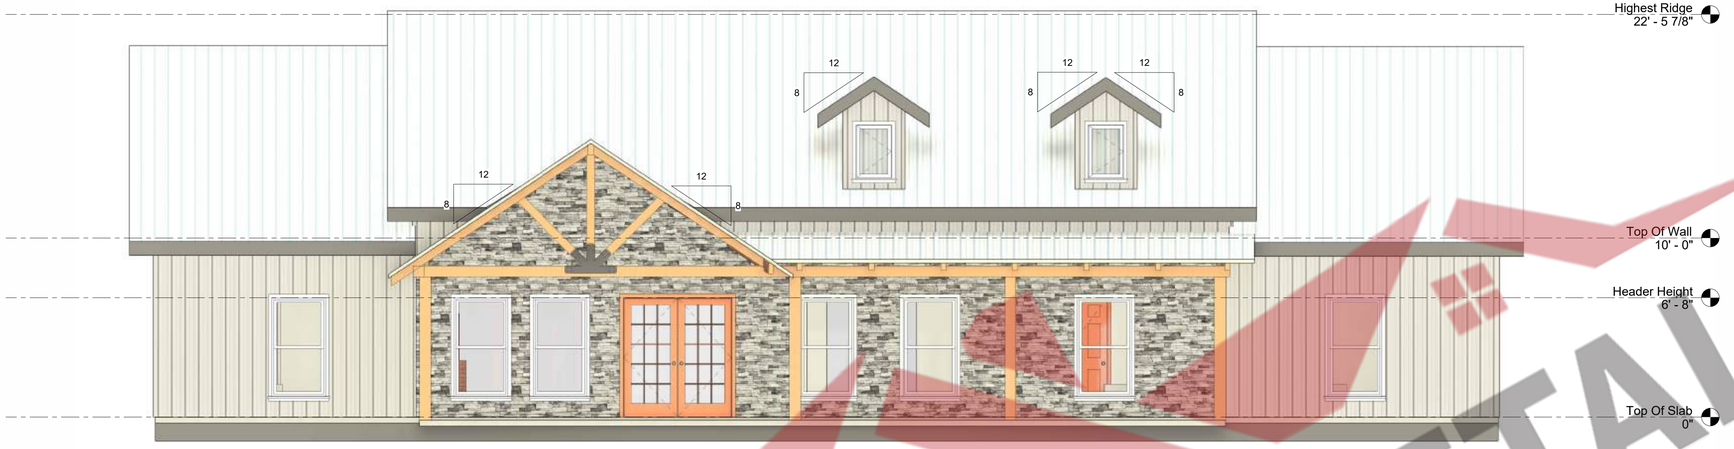

SUMMERTOWN METALS LLC

Current Revision

Revision Table

Number	Date	Revised By	Description

Description: Elevations

Project Type:

Project Status: NOT FOR CONSTRUCTION

Prepared For:

Project Address:

SUMMERTOWN METALS
3864 Summertown Hwy.
Summertown, TN 38483
Phone: (931) 796-1521
www.summertownmetals.com

Date Issued:

Scale:

Drawn By	Checked By
DMW	KBM

Sheet: S.5

THESE PLANS ARE THE SOLE PROPERTY OF SUMMERTOWN METALS, LLC. ANY UNAUTHORIZED REPRODUCTION OF THESE PLANS IS STRICTLY PROHIBITED.

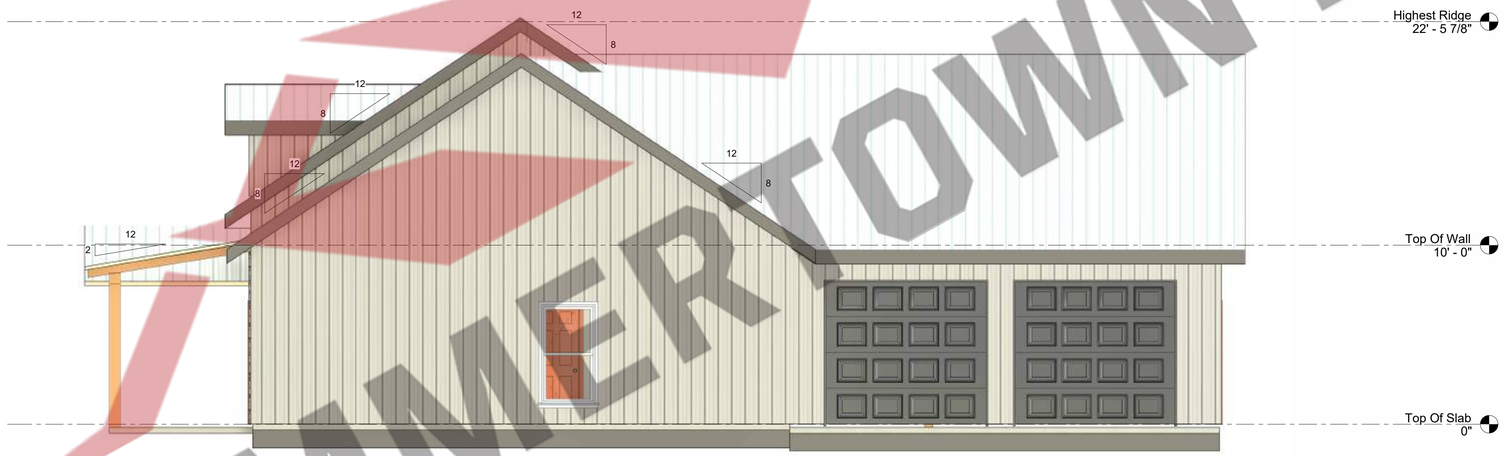

SUMMERTOWN METALS LLC

Current Revision

Revision Table

Number	Date	Revised By	Description

Description: Elevations

Project Type:

Project Status: NOT FOR CONSTRUCTION

Prepared For:

Project Address:

SUMMERTOWN METALS
3864 Summertown Hwy.
Summertown, TN 38483
Phone: (931) 796-1521
www.summertownmetals.com

Date Issued:

Scale:

Drawn By	Checked By
DMW	KBM

Sheet: S.6

THESE PLANS ARE THE SOLE PROPERTY OF SUMMERTOWN METALS, LLC. ANY UNAUTHORIZED REPRODUCTION OF THESE PLANS IS STRICTLY PROHIBITED.

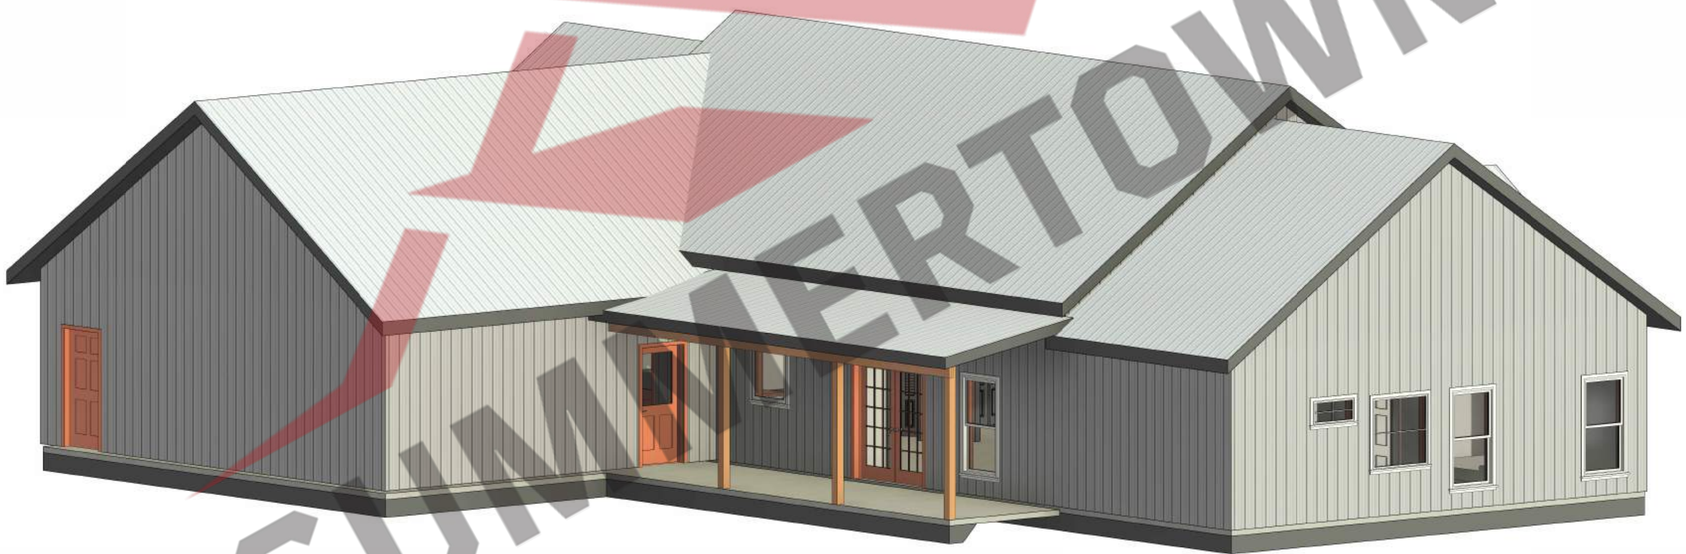

SUMMERTOWN METALS, LLC

Current Revision

Revision Table

Number	Date	Revised By	Description

Description: 3D Views & Window Schedule

Project Type:

Project Status: NOT FOR CONSTRUCTION

Prepared For:

Project Address:

SUMMERTOWN METALS
3864 Summertown Hwy.
Summertown, TN 38483
Phone: (931) 796-1521
www.summertownmetals.com

Date Issued:

Scale:

Drawn By	Checked By
DMW	KBM

Sheet: S.9

THESE PLANS ARE THE SOLE PROPERTY OF SUMMERTOWN METALS, LLC. ANY UNAUTHORIZED REPRODUCTION OF THESE PLANS IS STRICTLY PROHIBITED.