SUMMERTOWN METALS

3864 Summertown Highway
Summertown, TN 38483
Phone: (931) 796-1521
Email: info@summertownmetals.com

Drawings Prepared For:

Breezeway Barndominium

SUMMERTOWN METALS THESE PLANS ARE THE SOLE PROPERTY OF SUMMERTOWN METALS, LLC. ANY UNAUTHORIZED REPRODUCTION OF THESE PLANS IS STRICTLY PROHIBITED. SUMMERTOWN METALS

Current Revision

Revision Table

Number	Date	Revised By	Description

Description: Cover Sheet & General Notes

Project Type: House & Carport

Project Status: FOR CONSTRUCTION

Prepared For: Breezeway Barndominium

Project Address: n/a

SUMMERTOWN METALS
3864 Summertown Hwy,
Summertown, TN 38483
Phone: (931) 796-1521
www.summertownmetals.com

Date Issued: 02/7/24

Scale: NOT TO SCALE

Drawn By: ALH

Checked By: ALH

Sheet: S.1

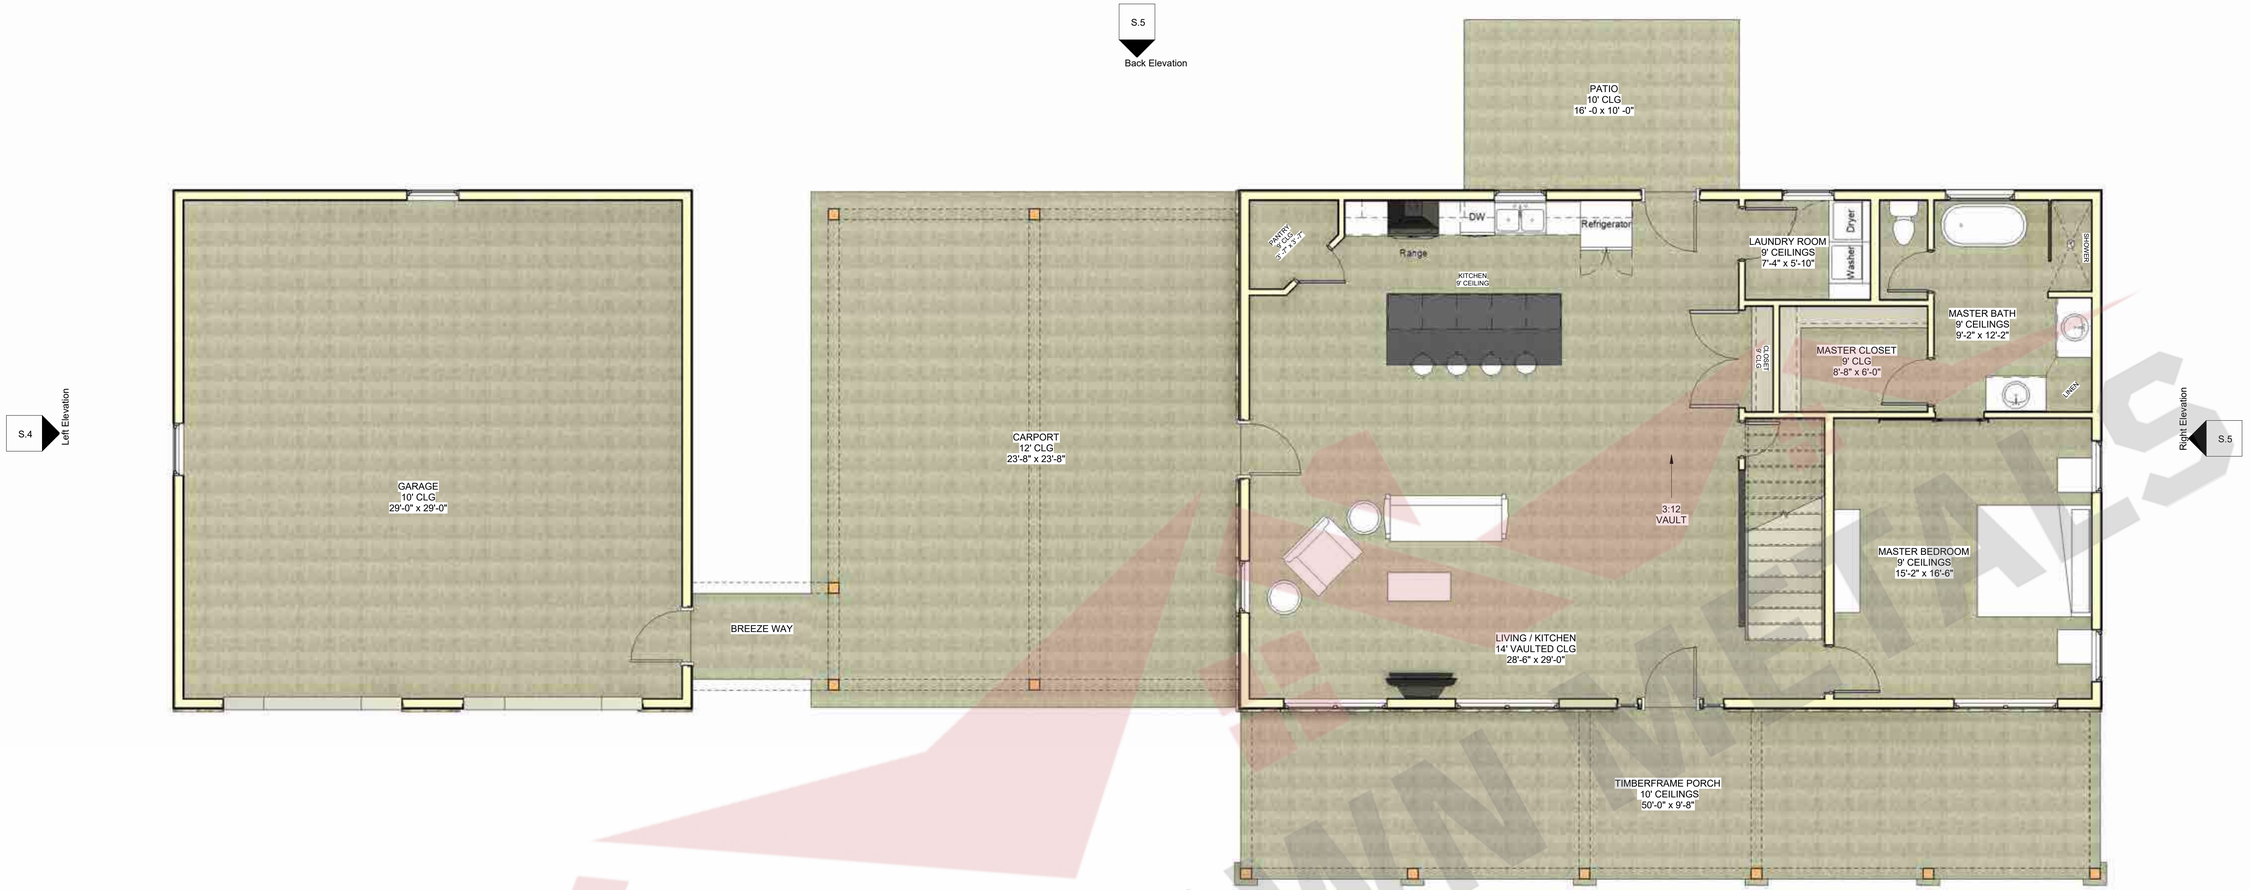

1 1st Floor Layout
1 : 50

AREAS:	SQ FOOTAGE:
1st FLOOR LIVING SPACE	1,500 SQFT
2nd FLOOR LIVING SPACE	475 SQFT
GARAGE	900 SQFT
BACK PORCH	160 SQFT
FRONT PORCH	500 SQFT
CARPORT	672 SQFT

SUMMERTOWN METALS LLC

THESE PLANS ARE THE SOLE PROPERTY OF SUMMERTOWN METALS, LLC. ANY UNAUTHORIZED REPRODUCTION OF THESE PLANS IS STRICTLY PROHIBITED.

Current Revision

Revision Table

Number	Date	Revised By	Description

Description: Floor Plan

Project Type: House & Carport

Project Status: FOR CONSTRUCTION

Prepared For: Breezeway Barndominium

Project Address: n/a

SUMMERTOWN METALS
3864 Summertown Hwy.
Summertown, TN 38483
Phone: (931) 796-1521
www.summertownmetals.com

Date Issued: 02/7/24

Scale: As indicated

Drawn By: ALH

Checked By: ALH

Sheet: S.2

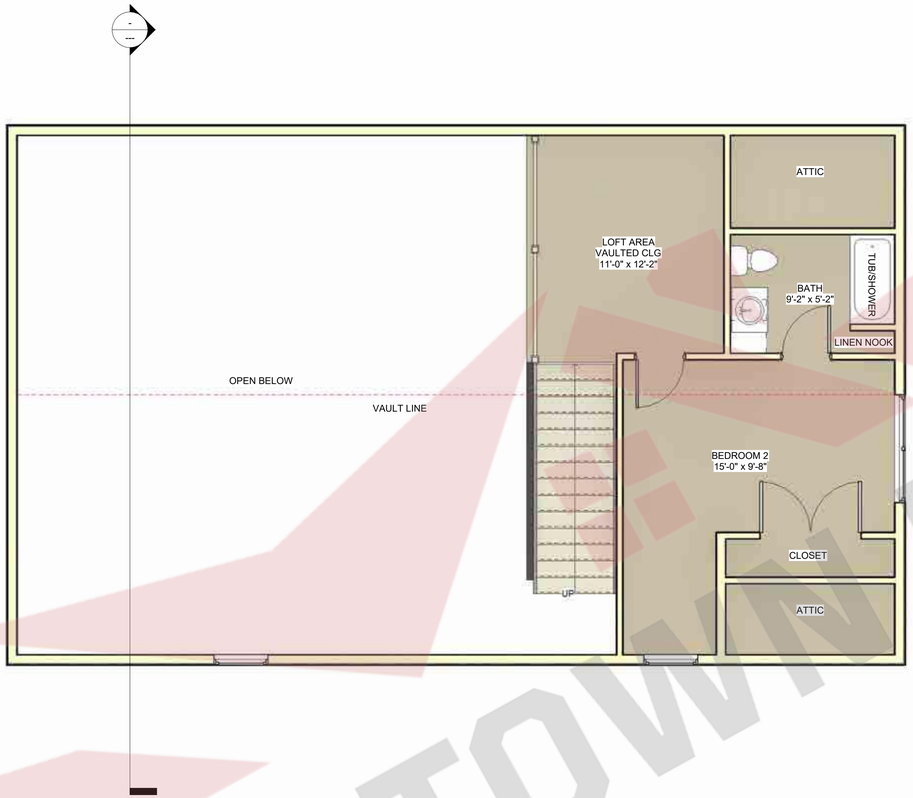

1 2nd Floor Layout
1/4" = 1'-0"

SUMMERTOWN METALS, LLC.

THESE PLANS ARE THE SOLE PROPERTY OF SUMMERTOWN METALS, LLC. ANY UNAUTHORIZED REPRODUCTION OF THESE PLANS IS STRICTLY PROHIBITED.

Current Revision

Revision Table

Number	Date	Revised By	Description

Description: 2nd Floor Layout

Project Type: House & Carport

Project Status: FOR CONSTRUCTION

Prepared For: Breezeway Barndominium

Project Address: n/a

SUMMERTOWN METALS
3864 Summertown Hwy.
Summertown, TN 38483
Phone: (931) 796-1521
www.summertownmetals.com

Date Issued: 02/7/24

Scale: 1/4" = 1'-0"

Drawn By: ALH

Checked By: ALH

Sheet: S.3

1 Front Elevation
3/16" = 1'-0"

2 Left Elevation
1/4" = 1'-0"

THESE PLANS ARE THE SOLE PROPERTY OF SUMMERTOWN METALS, LLC. ANY UNAUTHORIZED REPRODUCTION OF THESE PLANS IS STRICTLY PROHIBITED.

Current Revision

Revision Table

Number	Date	Revised By	Description

Description: Elevations 1 & 2

Project Type: House & Carport

Project Status: FOR CONSTRUCTION

Prepared For: Breezeway Barndominium

Project Address: n/a

SUMMERTOWN METALS
3864 Summertown Hwy,
Summertown, TN 38483
Phone: (931) 796-1521
www.summertownmetals.com

Date Issued: 02/7/24

Scale: As indicated

Drawn By: ALH

Checked By: ALH

Sheet: S.4

1 Back Elevation
3/16" = 1'-0"

2 Right Elevation
1/4" = 1'-0"

THESE PLANS ARE THE SOLE PROPERTY OF SUMMERTOWN METALS, LLC. ANY UNAUTHORIZED REPRODUCTION OF THESE PLANS IS STRICTLY PROHIBITED.

Current Revision

Revision Table

Number	Date	Revised By	Description

Description: Elevations 3 & 4

Project Type: House & Carport

Project Status: FOR CONSTRUCTION

Prepared For: Breezeway Barndominium

Project Address: n/a

SUMMERTOWN METALS
3864 Summertown Hwy.
Summertown, TN 38483
Phone: (931) 796-1521
www.summertownmetals.com

Date Issued: 02/7/24

Scale: As indicated

Drawn By: ALH

Checked By: ALH

Sheet: S.5

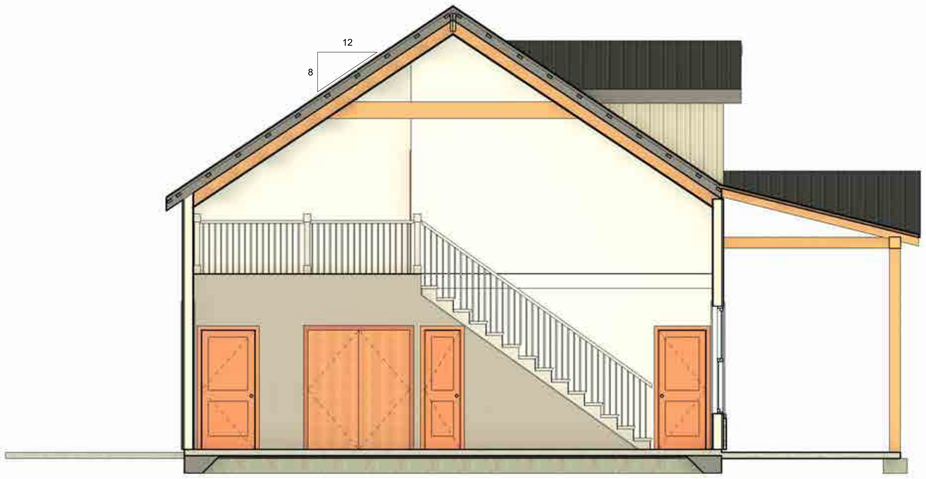

1 Section 1
1/4" = 1'-0"

SUMMERTOWN METALS

Current Revision

Revision Table

Number	Date	Revised By	Description

Description: Cross-Sections & Int. Views

Project Type: House & Carport

Project Status: FOR CONSTRUCTION

Prepared For: Breezeway Barndominium

Project Address: n/a

SUMMERTOWN METALS
3864 Summertown Hwy.
Summertown, TN 38483
Phone: (931) 796-1521
www.summertownmetals.com

Date Issued: 02/7/24

Scale: 1/4" = 1'-0"

Drawn By: ALH

Checked By: ALH

Sheet: S.6

THESE PLANS ARE THE SOLE PROPERTY OF SUMMERTOWN METALS, LLC. ANY UNAUTHORIZED REPRODUCTION OF THESE PLANS IS STRICTLY PROHIBITED.

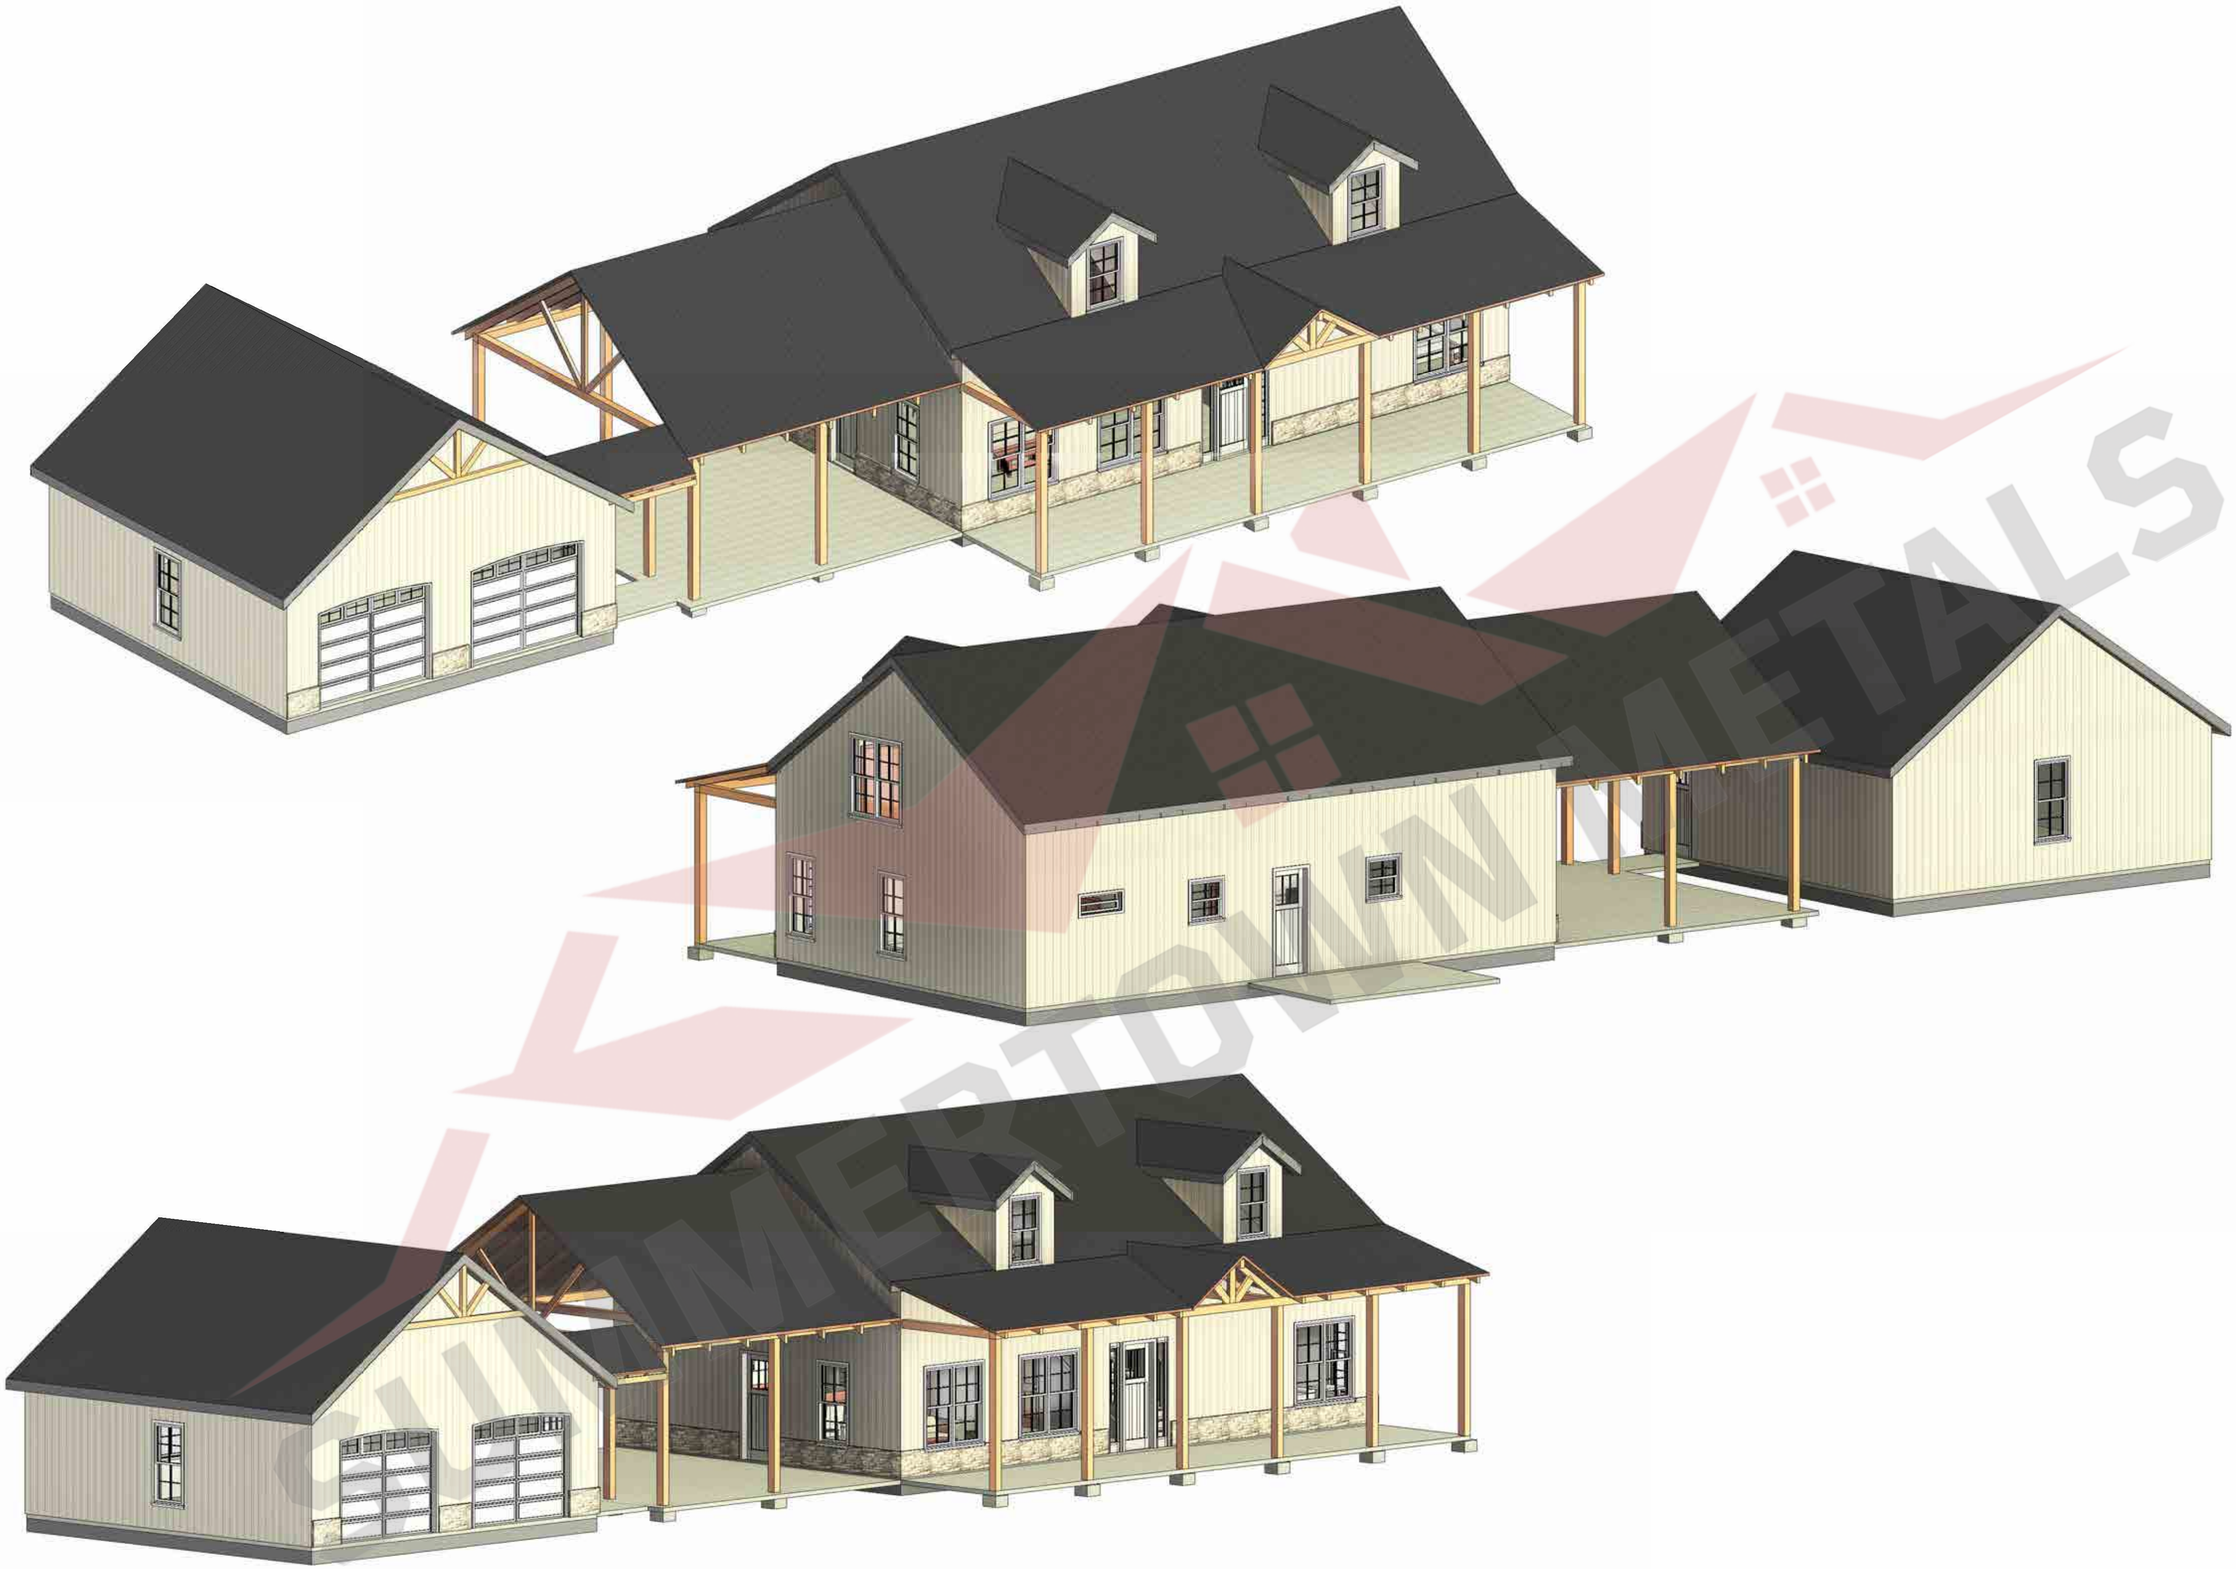

THESE PLANS ARE THE SOLE PROPERTY OF SUMMERTOWN METALS, LLC. ANY UNAUTHORIZED REPRODUCTION OF THESE PLANS IS STRICTLY PROHIBITED.

Current Revision

Revision Table

Number	Date	Revised By	Description

Description: 3D Views & Schedules

Project Type: House & Carport

Project Status: FOR CONSTRUCTION

Prepared For: Breezeway Barndominium

Project Address: n/a

SUMMERTOWN METALS
3864 Summertown Hwy.
Summertown, TN 38483
Phone: (931) 796-1521
www.summertownmetals.com

Date Issued: 02/7/24

Scale:

Drawn By: ALH

Checked By: ALH

Sheet: S.7