SUMMERTOWN METALS

3864 Summertown Highway
Summertown, TN 38483
Phone: (931) 796-1521
Email: info@summertownmetals.com

Drawings Prepared For:

The Cottage - Interiors

Current Revision

Revision Table			
Number	Date	Revised By	Description

Description: Cover Sheet & General Notes

Prepared For: The Cottage

Project Type: House & Garage

Project Address:

Project Status: For Construction

SUMMERTOWN METALS
3864 Summertown Hwy.
Summertown, TN 38483
Phone: (931) 796-1521
www.summertownmetals.com

Date Issued:

Scale: NOT TO SCALE

Drawn By: CBP

Checked By: DMW

Sheet: S.1

SUMMERTOWN METALS THESE PLANS ARE THE SOLE PROPERTY OF SUMMERTOWN METALS, LLC. ANY UNAUTHORIZED REPRODUCTION OF THESE PLANS IS STRICTLY PROHIBITED. SUMMERTOWN METALS

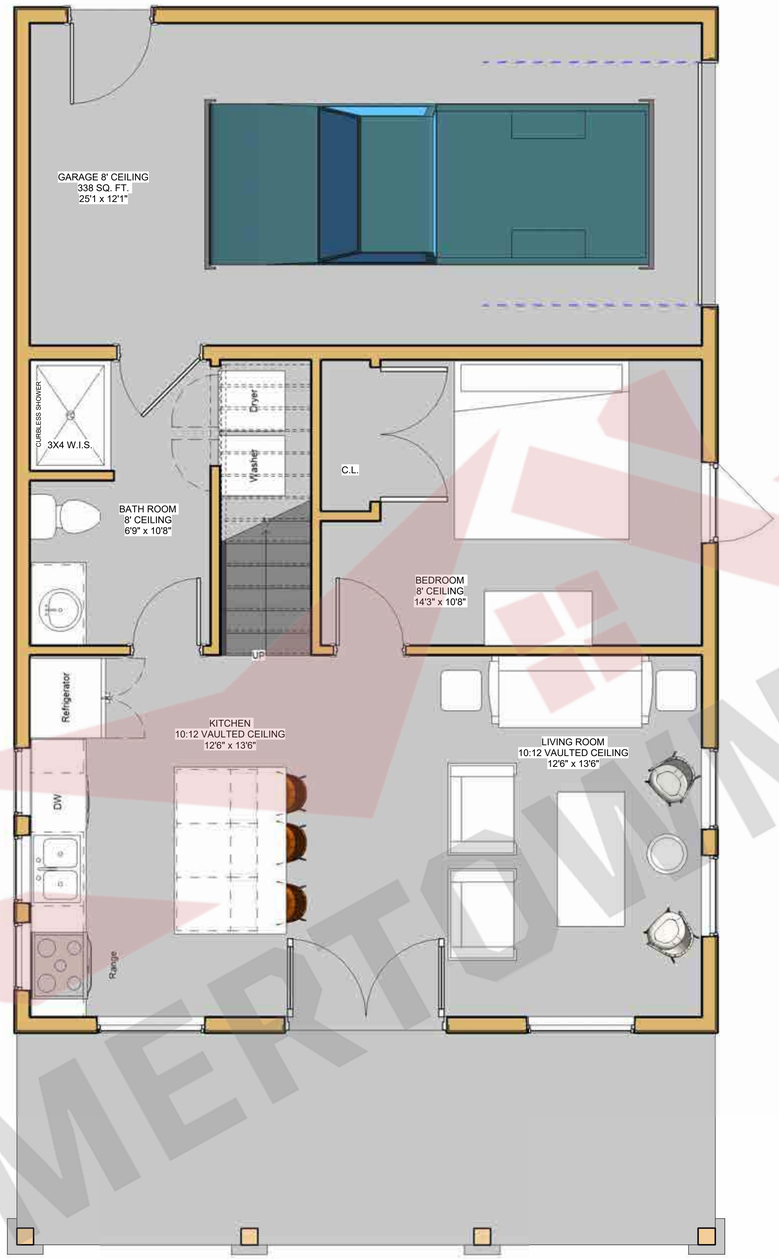

SUMMERTOWN METALS LLC

THESE PLANS ARE THE SOLE PROPERTY OF SUMMERTOWN METALS, LLC. ANY UNAUTHORIZED REPRODUCTION OF THESE PLANS IS STRICTLY PROHIBITED.

Current Revision

Revision Table

Number	Date	Revised By	Description

Description: First Floor

Project Type: House & Garage

Project Status: For Construction

Prepared For: The Cottage

Project Address:

SUMMERTOWN METALS
3864 Summertown Hwy.
Summertown, TN 38483
Phone: (931) 796-1521
www.summertownmetals.com

Date Issued:

Scale: 3/8" = 1'-0"

Drawn By: CBP

Checked By: RAW

Sheet: S.2

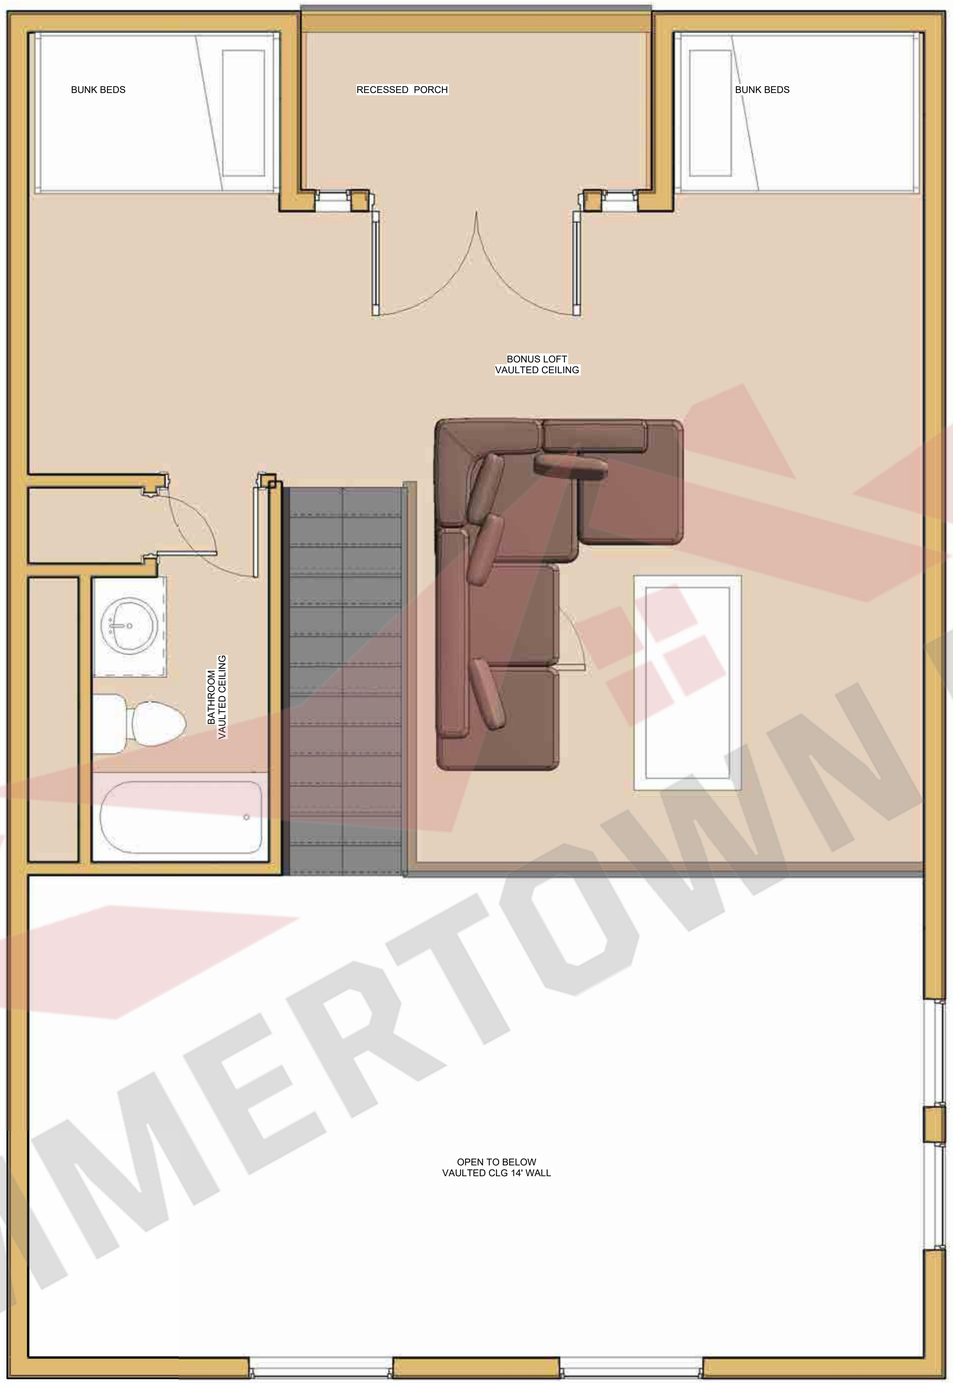

SUMMERTOWN METALS LLC

Current Revision

Number	Date	Revised By	Description

Revision Table

Description: Second Floor

Project Type: House & Garage

Project Status: For Construction

Prepared For: The Cottage

Project Address:

SUMMERTOWN METALS
3864 Summertown Hwy.
Summertown, TN 38483
Phone: (931) 796-1521
www.summertownmetals.com

Date Issued:

Scale: 1/2" = 1'-0"

Drawn By: CBP

Checked By: RAW

Sheet: S.3

THESE PLANS ARE THE SOLE PROPERTY OF SUMMERTOWN METALS, LLC. ANY UNAUTHORIZED REPRODUCTION OF THESE PLANS IS STRICTLY PROHIBITED.

THESE PLANS ARE THE SOLE PROPERTY OF SUMMERTOWN METALS, LLC. ANY UNAUTHORIZED REPRODUCTION OF THESE PLANS IS STRICTLY PROHIBITED.

Current Revision

Revision Table

Number	Date	Revised By	Description

Description: Elevations

Project Type: House & Garage

Project Status: For Construction

Prepared For: The Cottage

Project Address:

SUMMERTOWN METALS
3864 Summertown Hwy.
Summertown, TN 38483
Phone: (931) 796-1521
www.summertownmetals.com

Date Issued:

Scale: 3/8" = 1'-0"

Drawn By: CBP

Checked By: RAW

Sheet: S.4

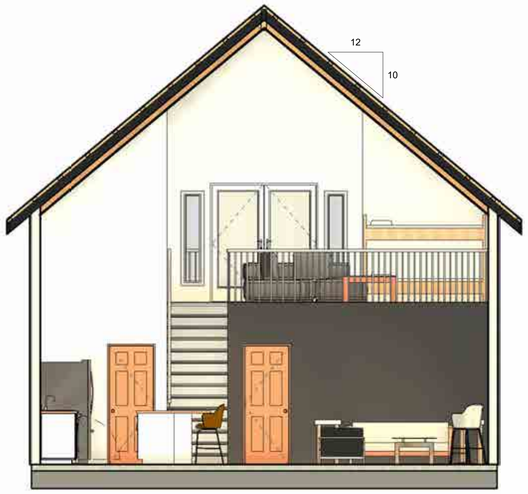

1 Section 1
1/4" = 1'-0"

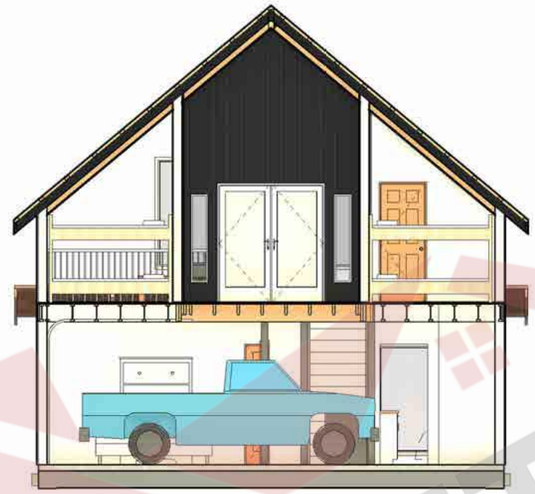

3 Section 3
1/4" = 1'-0"

2 Section 2
1/4" = 1'-0"

THESE PLANS ARE THE SOLE PROPERTY OF SUMMERTOWN METALS, LLC. ANY UNAUTHORIZED REPRODUCTION OF THESE PLANS IS STRICTLY PROHIBITED.

Current Revision

Revision Table

Number	Date	Revised By	Description

Description: Cross Sections

Project Type: House & Garage

Project Status: For Construction

Prepared For: The Cottage

Project Address:

SUMMERTOWN METALS
3864 Summertown Hwy.
Summertown, TN 38483
Phone: (931) 796-1521
www.summertownmetals.com

Date Issued:

Scale: 1/4" = 1'-0"

Drawn By: CBP

Checked By: RAW

Sheet: S.5

THESE PLANS ARE THE SOLE PROPERTY OF SUMMERTOWN METALS, LLC. ANY UNAUTHORIZED REPRODUCTION OF THESE PLANS IS STRICTLY PROHIBITED.

Current Revision

Revision Table

Number	Date	Revised By	Description

Description: INTERIOR VIEWS

Project Type: House & Garage

Project Status: For Construction

Prepared For: The Cottage

Project Address:

SUMMERTOWN METALS
3864 Summertown Hwy.
Summertown, TN 38483
Phone: (931) 796-1521
www.summertownmetals.com

Date Issued:

Scale:

Drawn By: CBP

Checked By: RAW

Sheet: S.6

THESE PLANS ARE THE SOLE PROPERTY OF SUMMERTOWN METALS, LLC. ANY UNAUTHORIZED REPRODUCTION OF THESE PLANS IS STRICTLY PROHIBITED.

Current Revision

Revision Table

Number	Date	Revised By	Description

Description: 3-D VIEWS & SCHEDULES

Project Type: House & Garage

Project Status: For Construction

Prepared For: The Cottage

Project Address:

SUMMERTOWN METALS
3864 Summertown Hwy.
Summertown, TN 38483
Phone: (931) 796-1521
www.summertownmetals.com

Date Issued

Scale

Drawn By: CBP

Checked By: RAW

Sheet: S.7