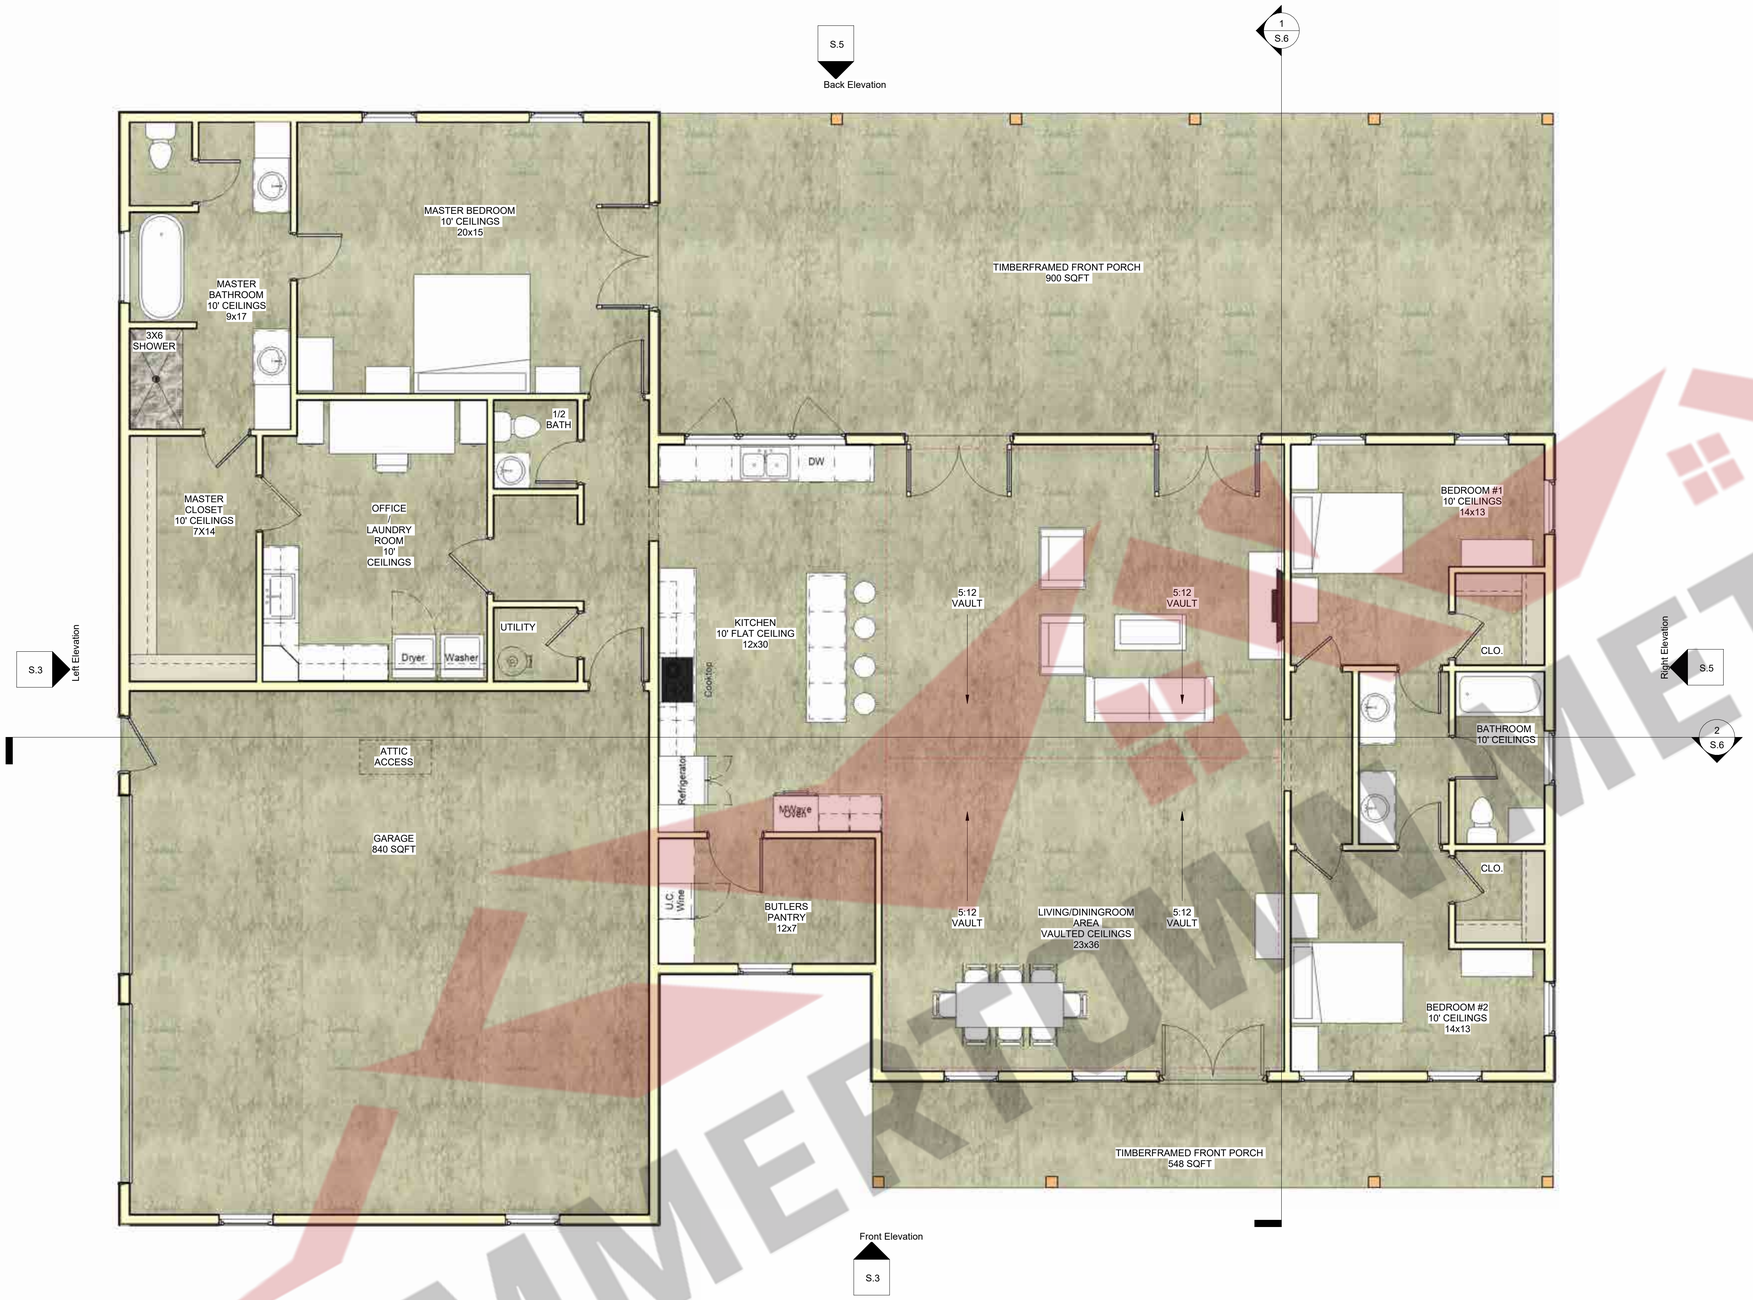

AREAS:	SQ FOOTAGE:
LIVING SPACE	2688 SQFT
GARAGE SPACE	900 SQFT
BACK PORCH	900 SQFT
FRONT PORCH	228 SQFT
ESTIMATED UNINHABITABLE ATTIC SPACE	744 SQFT

2 Standard Schedule
1 1/2" = 1'-0"

1 Floor Plan
1/4" = 1'-0"

SUMMERTOWN METALS, LLC

Current Revision

Revision Table

Number	Date	Revised By	Description

Description: Floor Plan

Project Type: House And Garage

Project Status: FOR CONSTRUCTION

Prepared For: The Pettus Interiors

Project Address:

SUMMERTOWN METALS
3864 Summertown Hwy.
Summertown, TN 38483
Phone: (931) 796-1521
www.summertownmetals.com

Date Issued: 02/29/24

Scale: As indicated

Drawn By: RAW

Checked By: RAW

Sheet: S.2

THESE PLANS ARE THE SOLE PROPERTY OF SUMMERTOWN METALS, LLC. ANY UNAUTHORIZED REPRODUCTION OF THESE PLANS IS STRICTLY PROHIBITED.

1 Front Elevation
1/4" = 1'-0"

2 Left Elevation
1/4" = 1'-0"

SUMMERTOWN METALS, LLC

THESE PLANS ARE THE SOLE PROPERTY OF SUMMERTOWN METALS, LLC. ANY UNAUTHORIZED REPRODUCTION OF THESE PLANS IS STRICTLY PROHIBITED.

Current Revision

Revision Table			
Number	Date	Revised By	Description

Description: Elevations 1 & 2

Project Type: House And Garage

Project Status: FOR CONSTRUCTION

Prepared For: The Pettus Interiors

Project Address:

SUMMERTOWN METALS
3864 Summertown Hwy.
Summertown, TN 38483
Phone: (931) 796-1521
www.summertownmetals.com

Date Issued: 02/29/24

Scale: 1/4" = 1'-0"

Drawn By: RAW

Checked By: RAW

Sheet: S.3

1 Back Elevation
1/4" = 1'-0"

2 Right Elevation
1/4" = 1'-0"

SUMMERTOWN METALS LLC

THESE PLANS ARE THE SOLE PROPERTY OF SUMMERTOWN METALS, LLC. ANY UNAUTHORIZED REPRODUCTION OF THESE PLANS IS STRICTLY PROHIBITED.

Current Revision

Revision Table

Number	Date	Revised By	Description

Description: Elevations 3 & 4

Project Type: House And Garage

Project Status: FOR CONSTRUCTION

Prepared For: The Pettus Interiors

Project Address:

SUMMERTOWN METALS
3864 Summertown Hwy.
Summertown, TN 38483
Phone: (931) 796-1521
www.summertownmetals.com

Date Issued: 02/29/24

Scale: 1/4" = 1'-0"

Drawn By: RAW

Checked By: RAW

Sheet: S.5

1 Section 1
1/4" = 1'-0"

2 Section 2
1/4" = 1'-0"

SUMMERTOWN METALS, LLC

THESE PLANS ARE THE SOLE PROPERTY OF SUMMERTOWN METALS, LLC. ANY UNAUTHORIZED REPRODUCTION OF THESE PLANS IS STRICTLY PROHIBITED.

Current Revision

Revision Table

Number	Date	Revised By	Description

Description: Cross-Sections

Project Type: House And Garage

Project Status: FOR CONSTRUCTION

Prepared For: The Pettus Interiors

Project Address:

SUMMERTOWN METALS
3864 Summertown Hwy.
Summertown, TN 38483
Phone: (931) 796-1521
www.summertownmetals.com

Date Issued: 02/29/24

Scale: 1/4" = 1'-0"

Drawn By: RAW

Checked By: RAW

Sheet: S.6

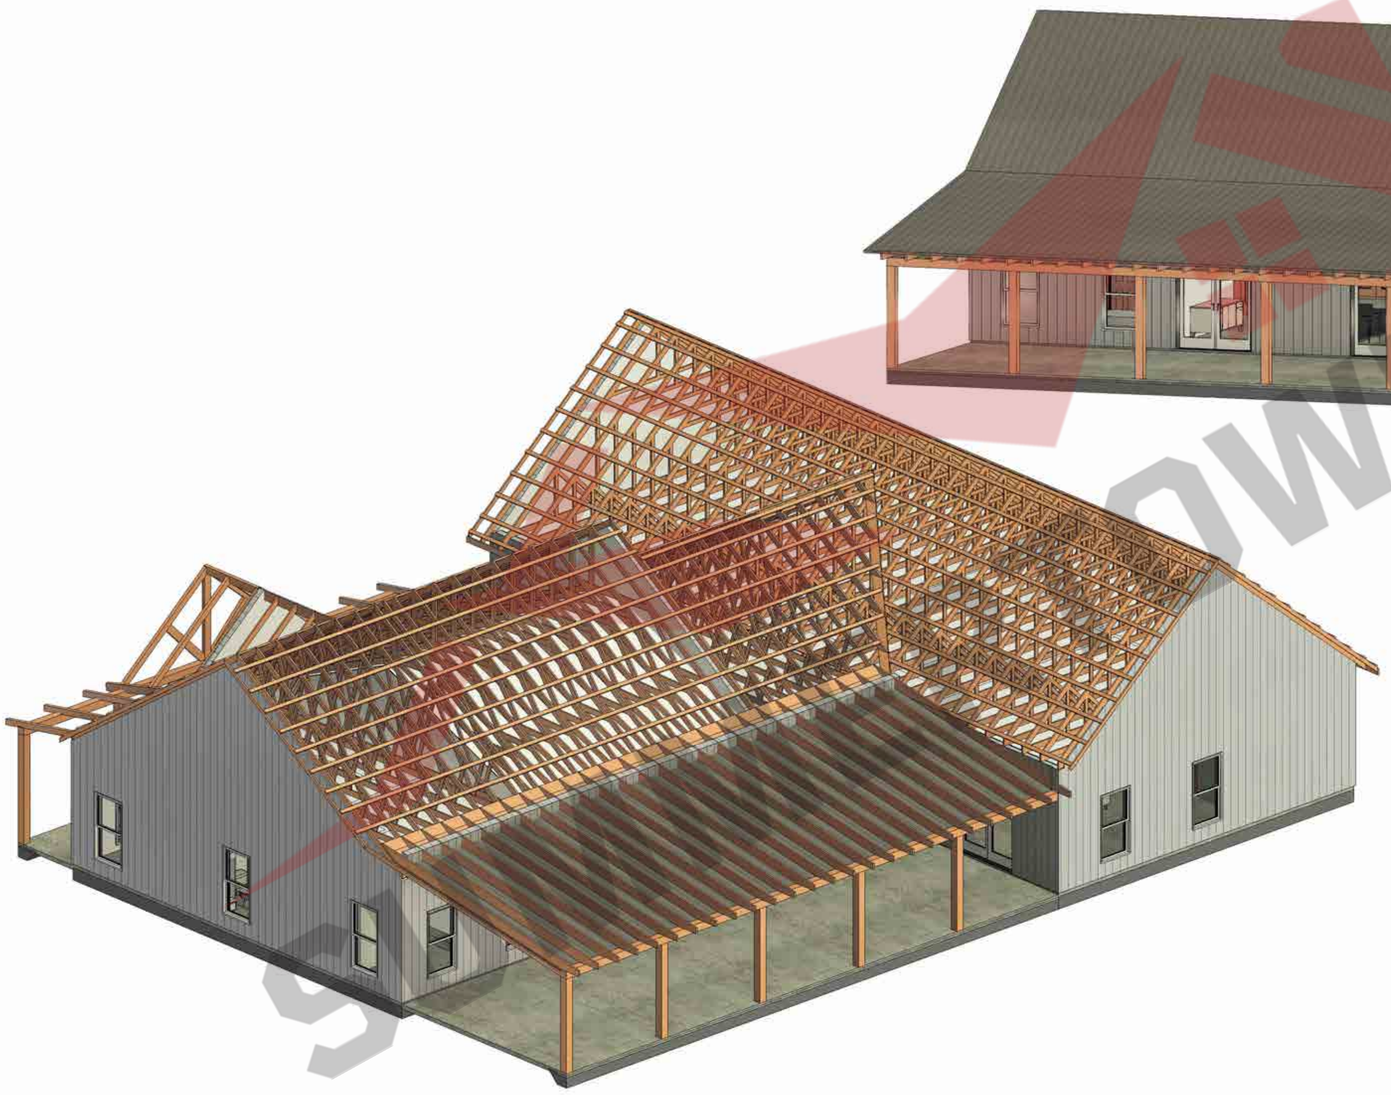

SUMMERTOWN METALS, LLC

THESE PLANS ARE THE SOLE PROPERTY OF SUMMERTOWN METALS, LLC. ANY UNAUTHORIZED REPRODUCTION OF THESE PLANS IS STRICTLY PROHIBITED.

Current Revision

Revision Table

Number	Date	Revised By	Description

Description: 3D Views

Project Type: House And Garage

Project Status: FOR CONSTRUCTION

Prepared For: The Pettus Interiors

Project Address:

SUMMERTOWN METALS
3864 Summertown Hwy.
Summertown, TN 38483
Phone: (931) 796-1521
www.summertownmetals.com

Date Issued: 02/29/24

Scale:

Drawn By	Checked By
RAW	RAW

Sheet: S.7

SUMMERTOWN METALS, LLC

THESE PLANS ARE THE SOLE PROPERTY OF SUMMERTOWN METALS, LLC. ANY UNAUTHORIZED REPRODUCTION OF THESE PLANS IS STRICTLY PROHIBITED.

Current Revision

Revision Table

Number	Date	Revised By	Description

Description: Int. Views & Schedules

Project Type: House And Garage

Project Status: FOR CONSTRUCTION

Prepared For: The Pettus Interiors

Project Address:

SUMMERTOWN METALS
3864 Summertown Hwy.
Summertown, TN 38483
Phone: (931) 796-1521
www.summertownmetals.com

Date Issued: 02/29/24

Scale:

Drawn By: RAW

Checked By: RAW

Sheet: S.8